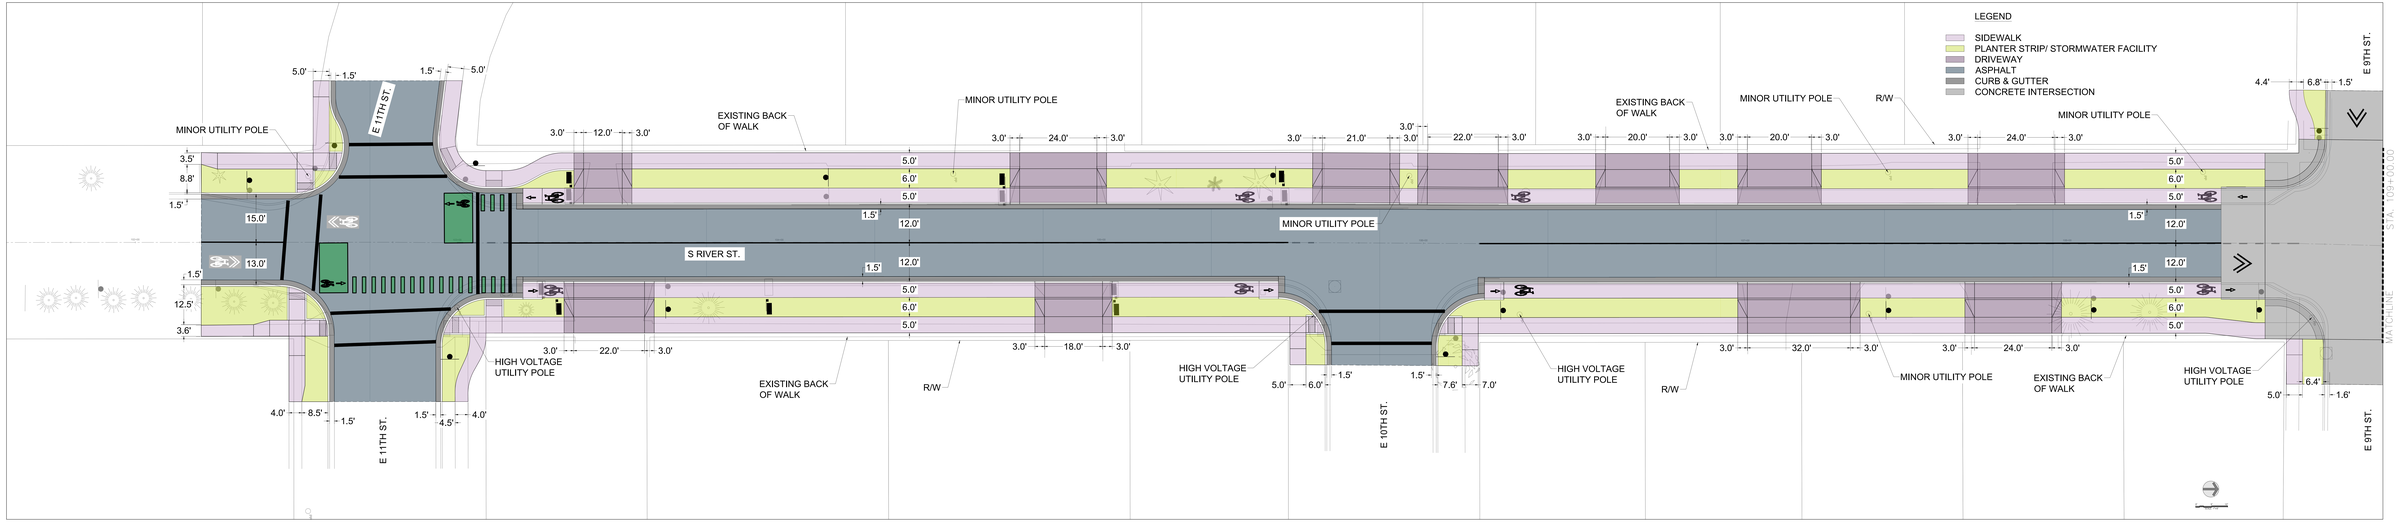
LEGEND
SIDEWALK
PLANTER STRIP/ STORMWATER FACILITY
DRIVEWAY
ASPHALT
CURB & GUTTER
CONCRETE INTERSECTION
E 11TH ST.
S RIVER ST.
E 10TH ST.
E 9TH ST.
MINOR UTILITY POLE
EXISTING BACK OF WALK
HIGH VOLTAGE UTILITY POLE
R/W
STA. 109+00.00
MATCHLINE

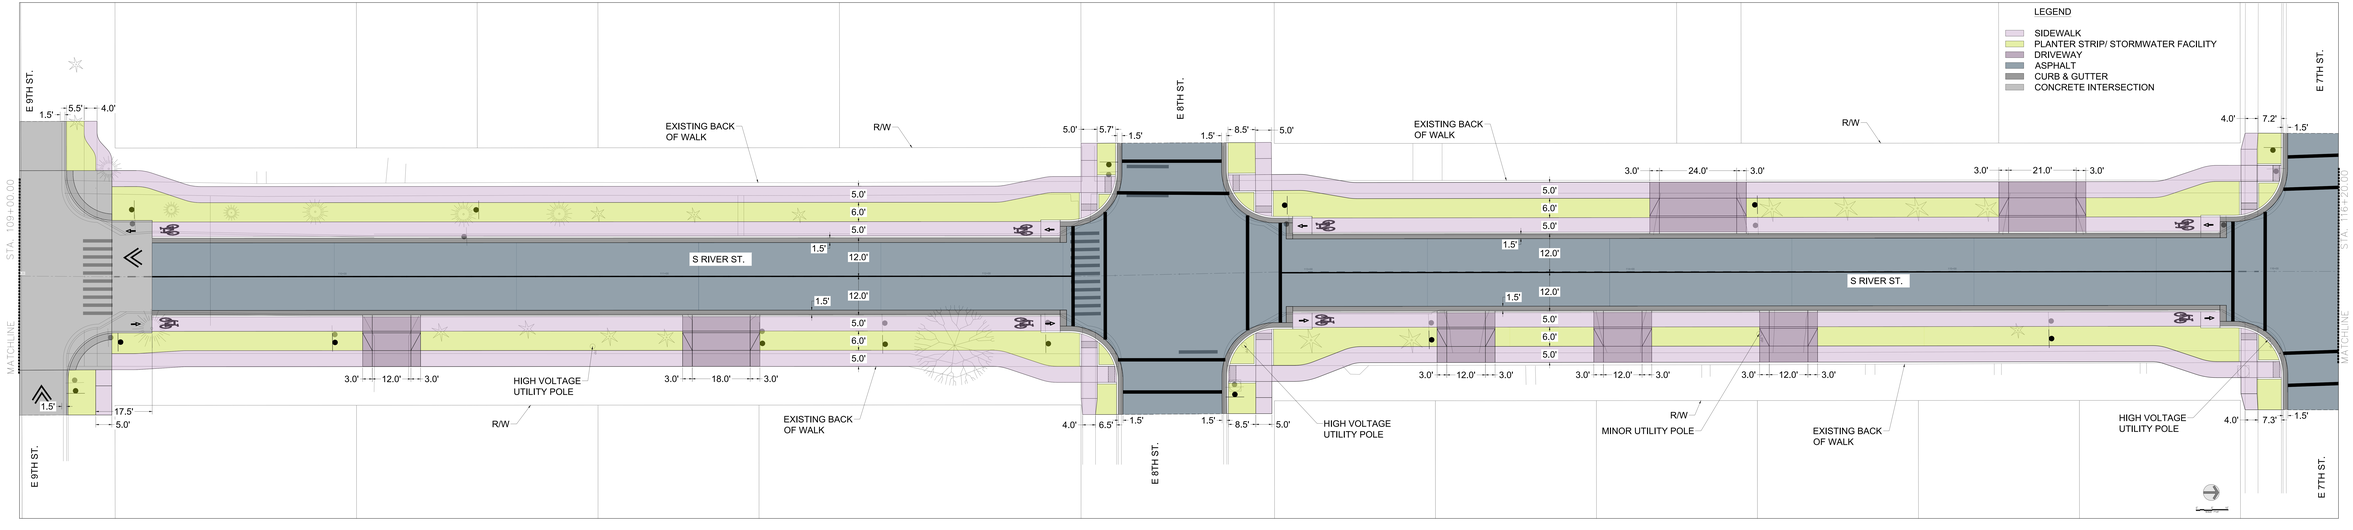
LEGEND
SIDEWALK
PLANTER STRIP/ STORMWATER FACILITY
DRIVEWAY
ASPHALT
CURB & GUTTER
CONCRETE INTERSECTION
E 9TH ST.
E 8TH ST.
E 7TH ST.
S RIVER ST.
EXISTING BACK OF WALK
R/W
HIGH VOLTAGE UTILITY POLE
MINOR UTILITY POLE
MATCHLINE
STA. 109+00.00
STA. 116+25.00
1.5'
5.5'
4.0'
5.0'
5.7'
8.5'
3.0'
24.0'
21.0'
6.0'
12.0'
17.5'
12.0'
18.0'
6.5'
7.2'
7.3'

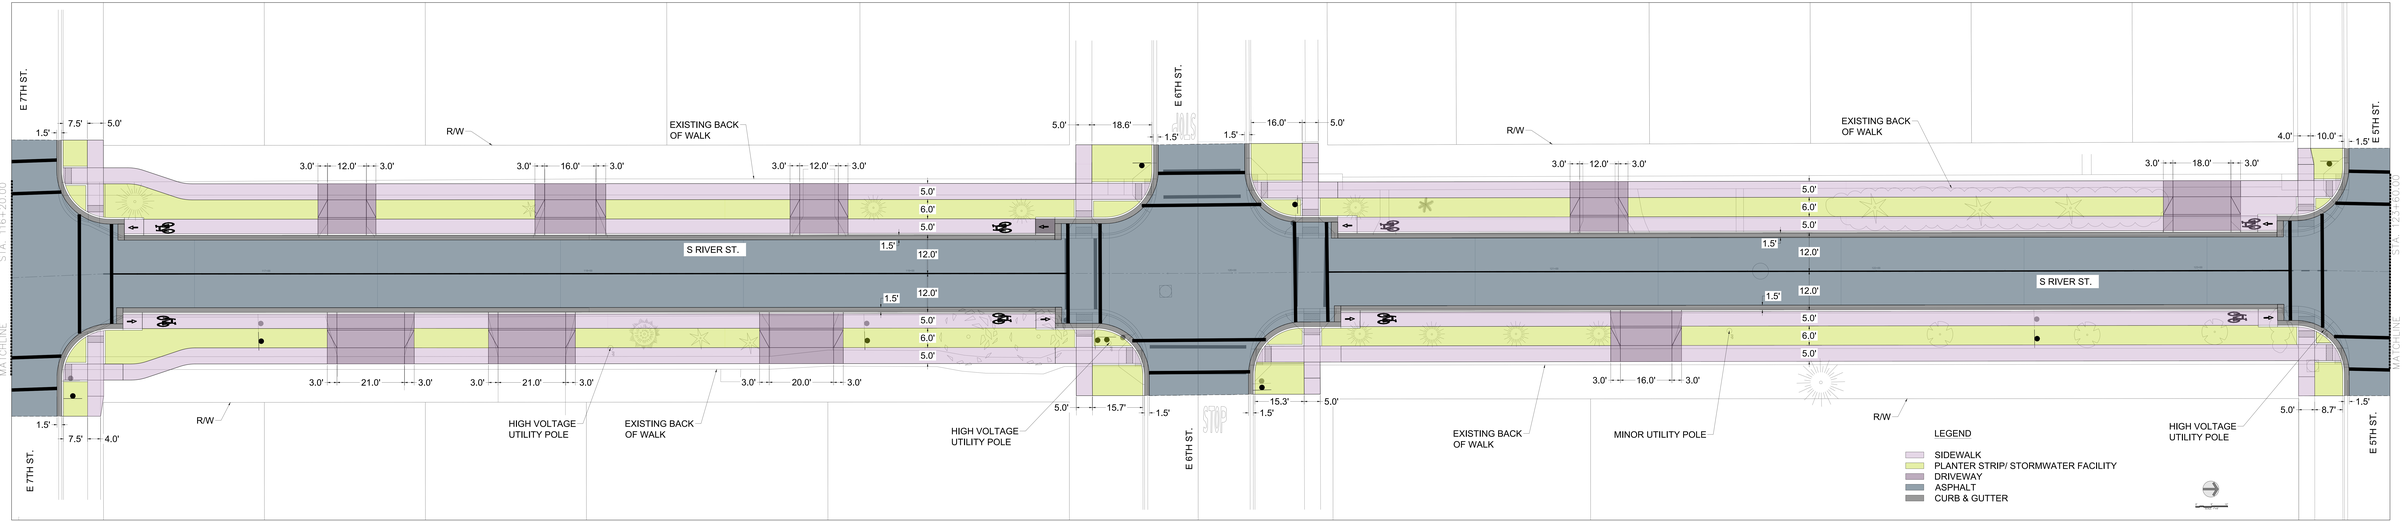
E 7TH ST.
E 6TH ST.
E 5TH ST.
S RIVER ST.
STA. 116+20.00
MATCHLINE
R/W
EXISTING BACK OF WALK
HIGH VOLTAGE UTILITY POLE
MINOR UTILITY POLE
1.5'
7.5'
5.0'
4.0'
3.0'
12.0'
16.0'
21.0'
20.0'
18.6'
15.7'
15.3'
18.0'
10.0'
8.7'
6.0'
LEGEND
SIDEWALK
PLANTER STRIP/ STORMWATER FACILITY
DRIVEWAY
ASPHALT
CURB & GUTTER

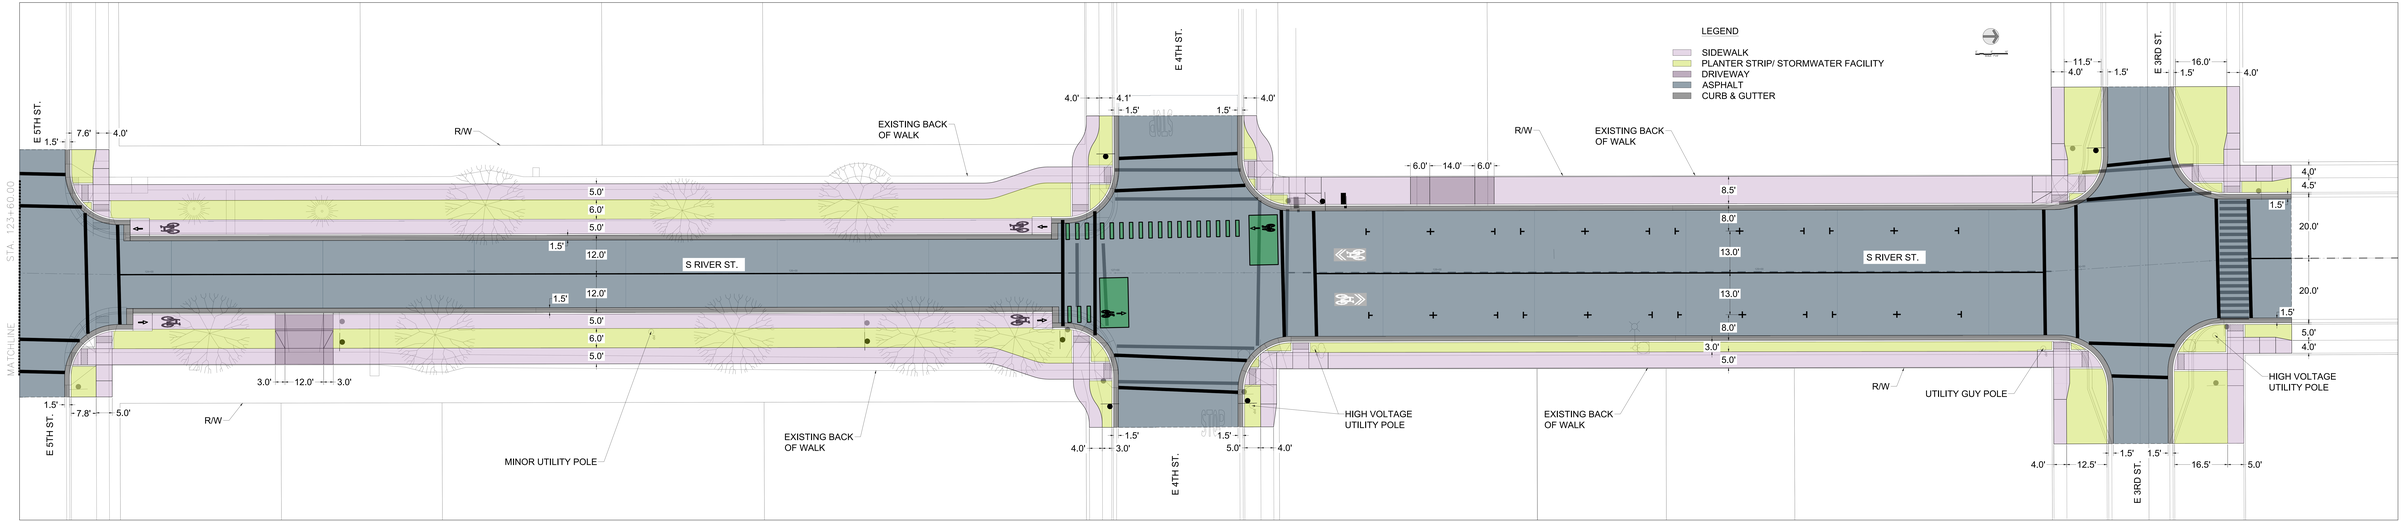
LEGEND
SIDEWALK
PLANTER STRIP/ STORMWATER FACILITY
DRIVEWAY
ASPHALT
CURB & GUTTER
E 5TH ST.
E 4TH ST.
E 3RD ST.
S RIVER ST.
STA. 123+60.00
MATCHLINE
R/W
EXISTING BACK OF WALK
MINOR UTILITY POLE
HIGH VOLTAGE UTILITY POLE
UTILITY GUY POLE
1.5'
7.6'
4.0'
7.8'
5.0'
5.0'
6.0'
5.0'
1.5'
12.0'
12.0'
1.5'
5.0'
6.0'
5.0'
3.0'
12.0'
3.0'
4.0'
4.1'
1.5'
1.5'
4.0'
6.0'
14.0'
6.0'
8.5'
8.0'
13.0'
13.0'
8.0'
3.0'
5.0'
11.5'
4.0'
1.5'
16.0'
1.5'
4.0'
4.0'
4.5'
1.5'
20.0'
20.0'
1.5'
5.0'
4.0'
4.0'
3.0'
1.5'
5.0'
1.5'
4.0'
12.5'
1.5'
1.5'
16.5'
5.0'